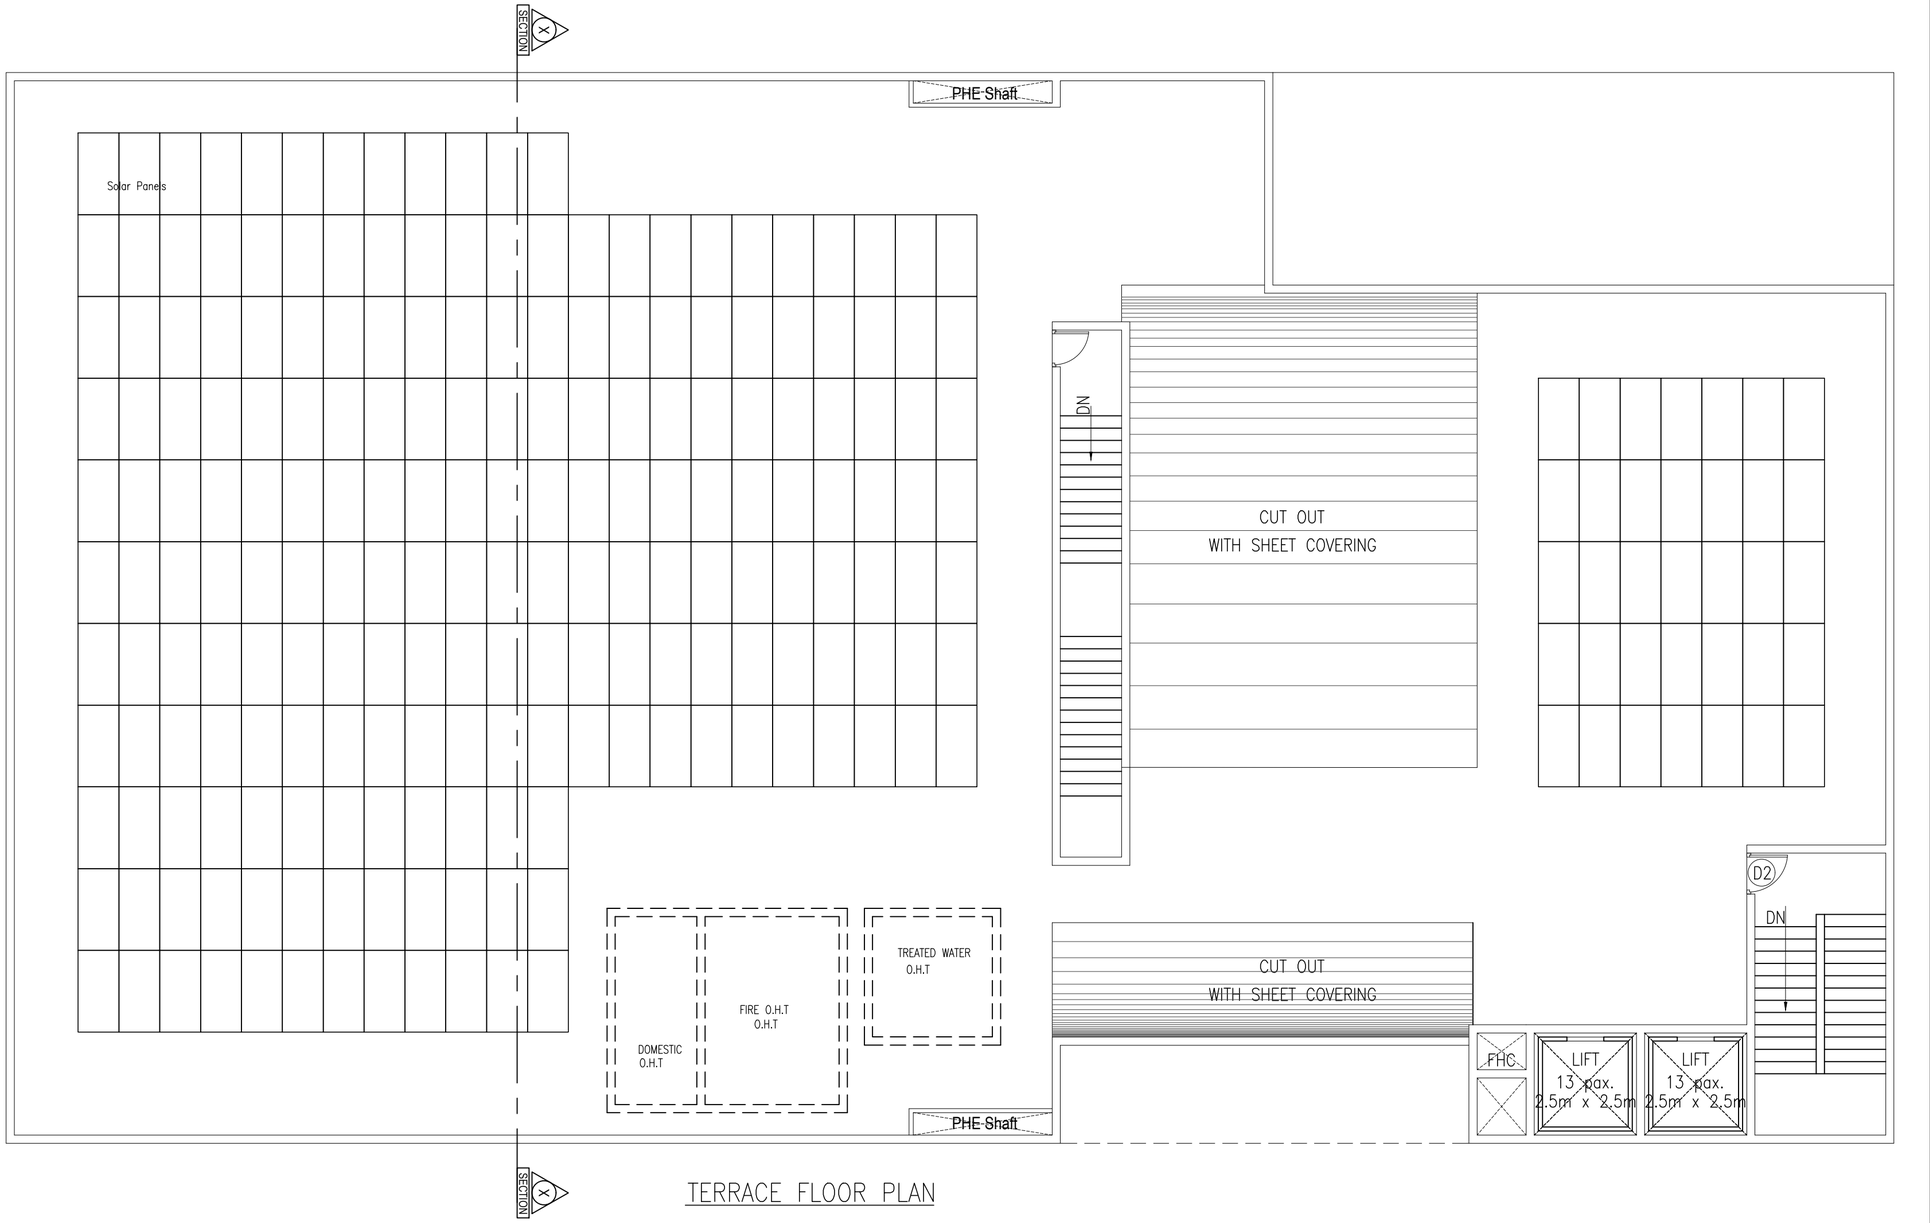

TERRACE FLOOR PLAN

NORTH

BANGALORE DEVELOPMENT AUTHORITY
OFFICE OF THE EXECUTIVE ENGINEER
T.CHOWDAIAH ROAD, KUMARAPARK WEST,
BENGALURU – 560020

PROJECT TITLE:

PROPOSED CONSTRUCTION OF 3 BHK+DH, 3BHK, 4BHK+DH, 4 BHK HOUSING PROJECT & RECREATION CENTER AT KALATHAMMANAHALLI (Dr.Shivaram Karanth Layout)
SY NO 46, 47/1, 47/2, 47/3,&47/4
KALATHAMMANAHALLI BANGALORE

DRAWING TITLE:

RECREATION CENTER TERRACE FLOOR PLAN

DRAWING NUMBER	REV
A - 05	T0